


"The Morgan Residence"

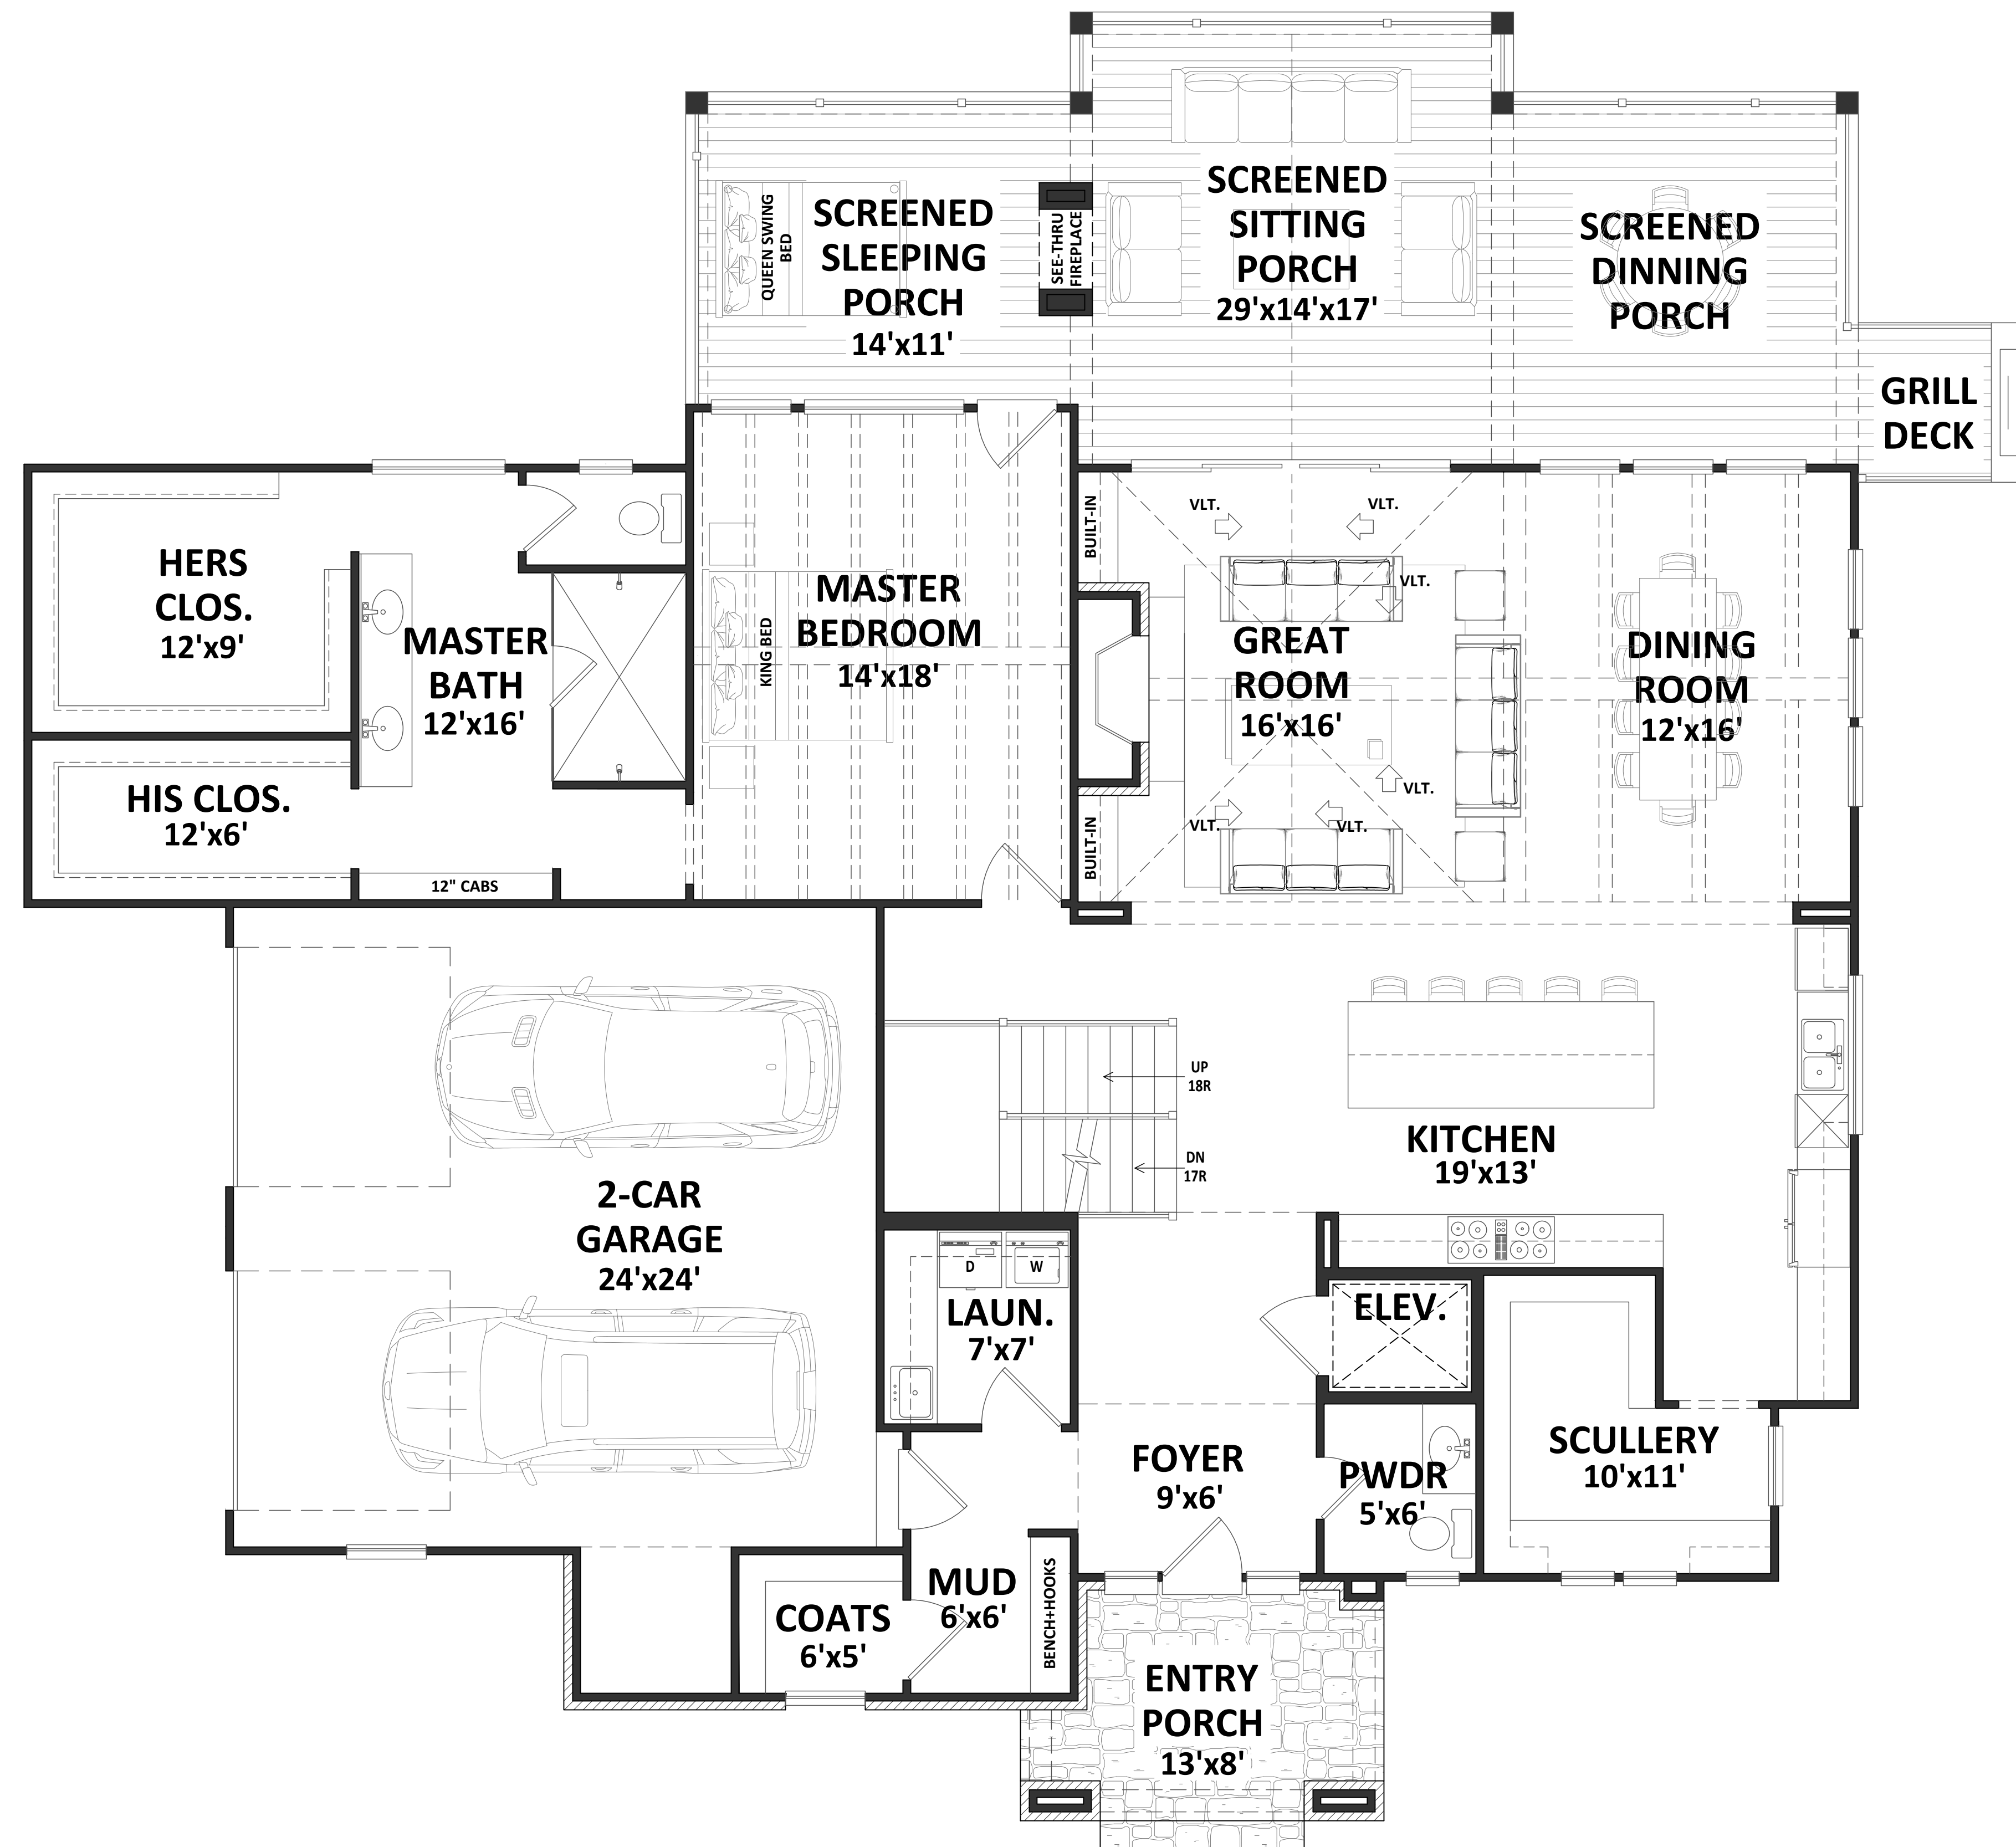

MAIN LEVEL FLOOR PLAN


SCALE: 1/4"=1'-0"

2 160 SF

SQUARE FOOTAGE CHART

Main Floor	2 160 sf	Screened Porch	676 sf
Upper Floor	831 sf	2-Car Garage	631 sf
TOTAL HEATED	2 991 sf	Entry Porch	106 sf
Future Lower Floor	1 992 sf	Lower Covered Porch	715 sf
		TOTAL UNDER ROOF	7 111 sf

"The Morgan Residence"

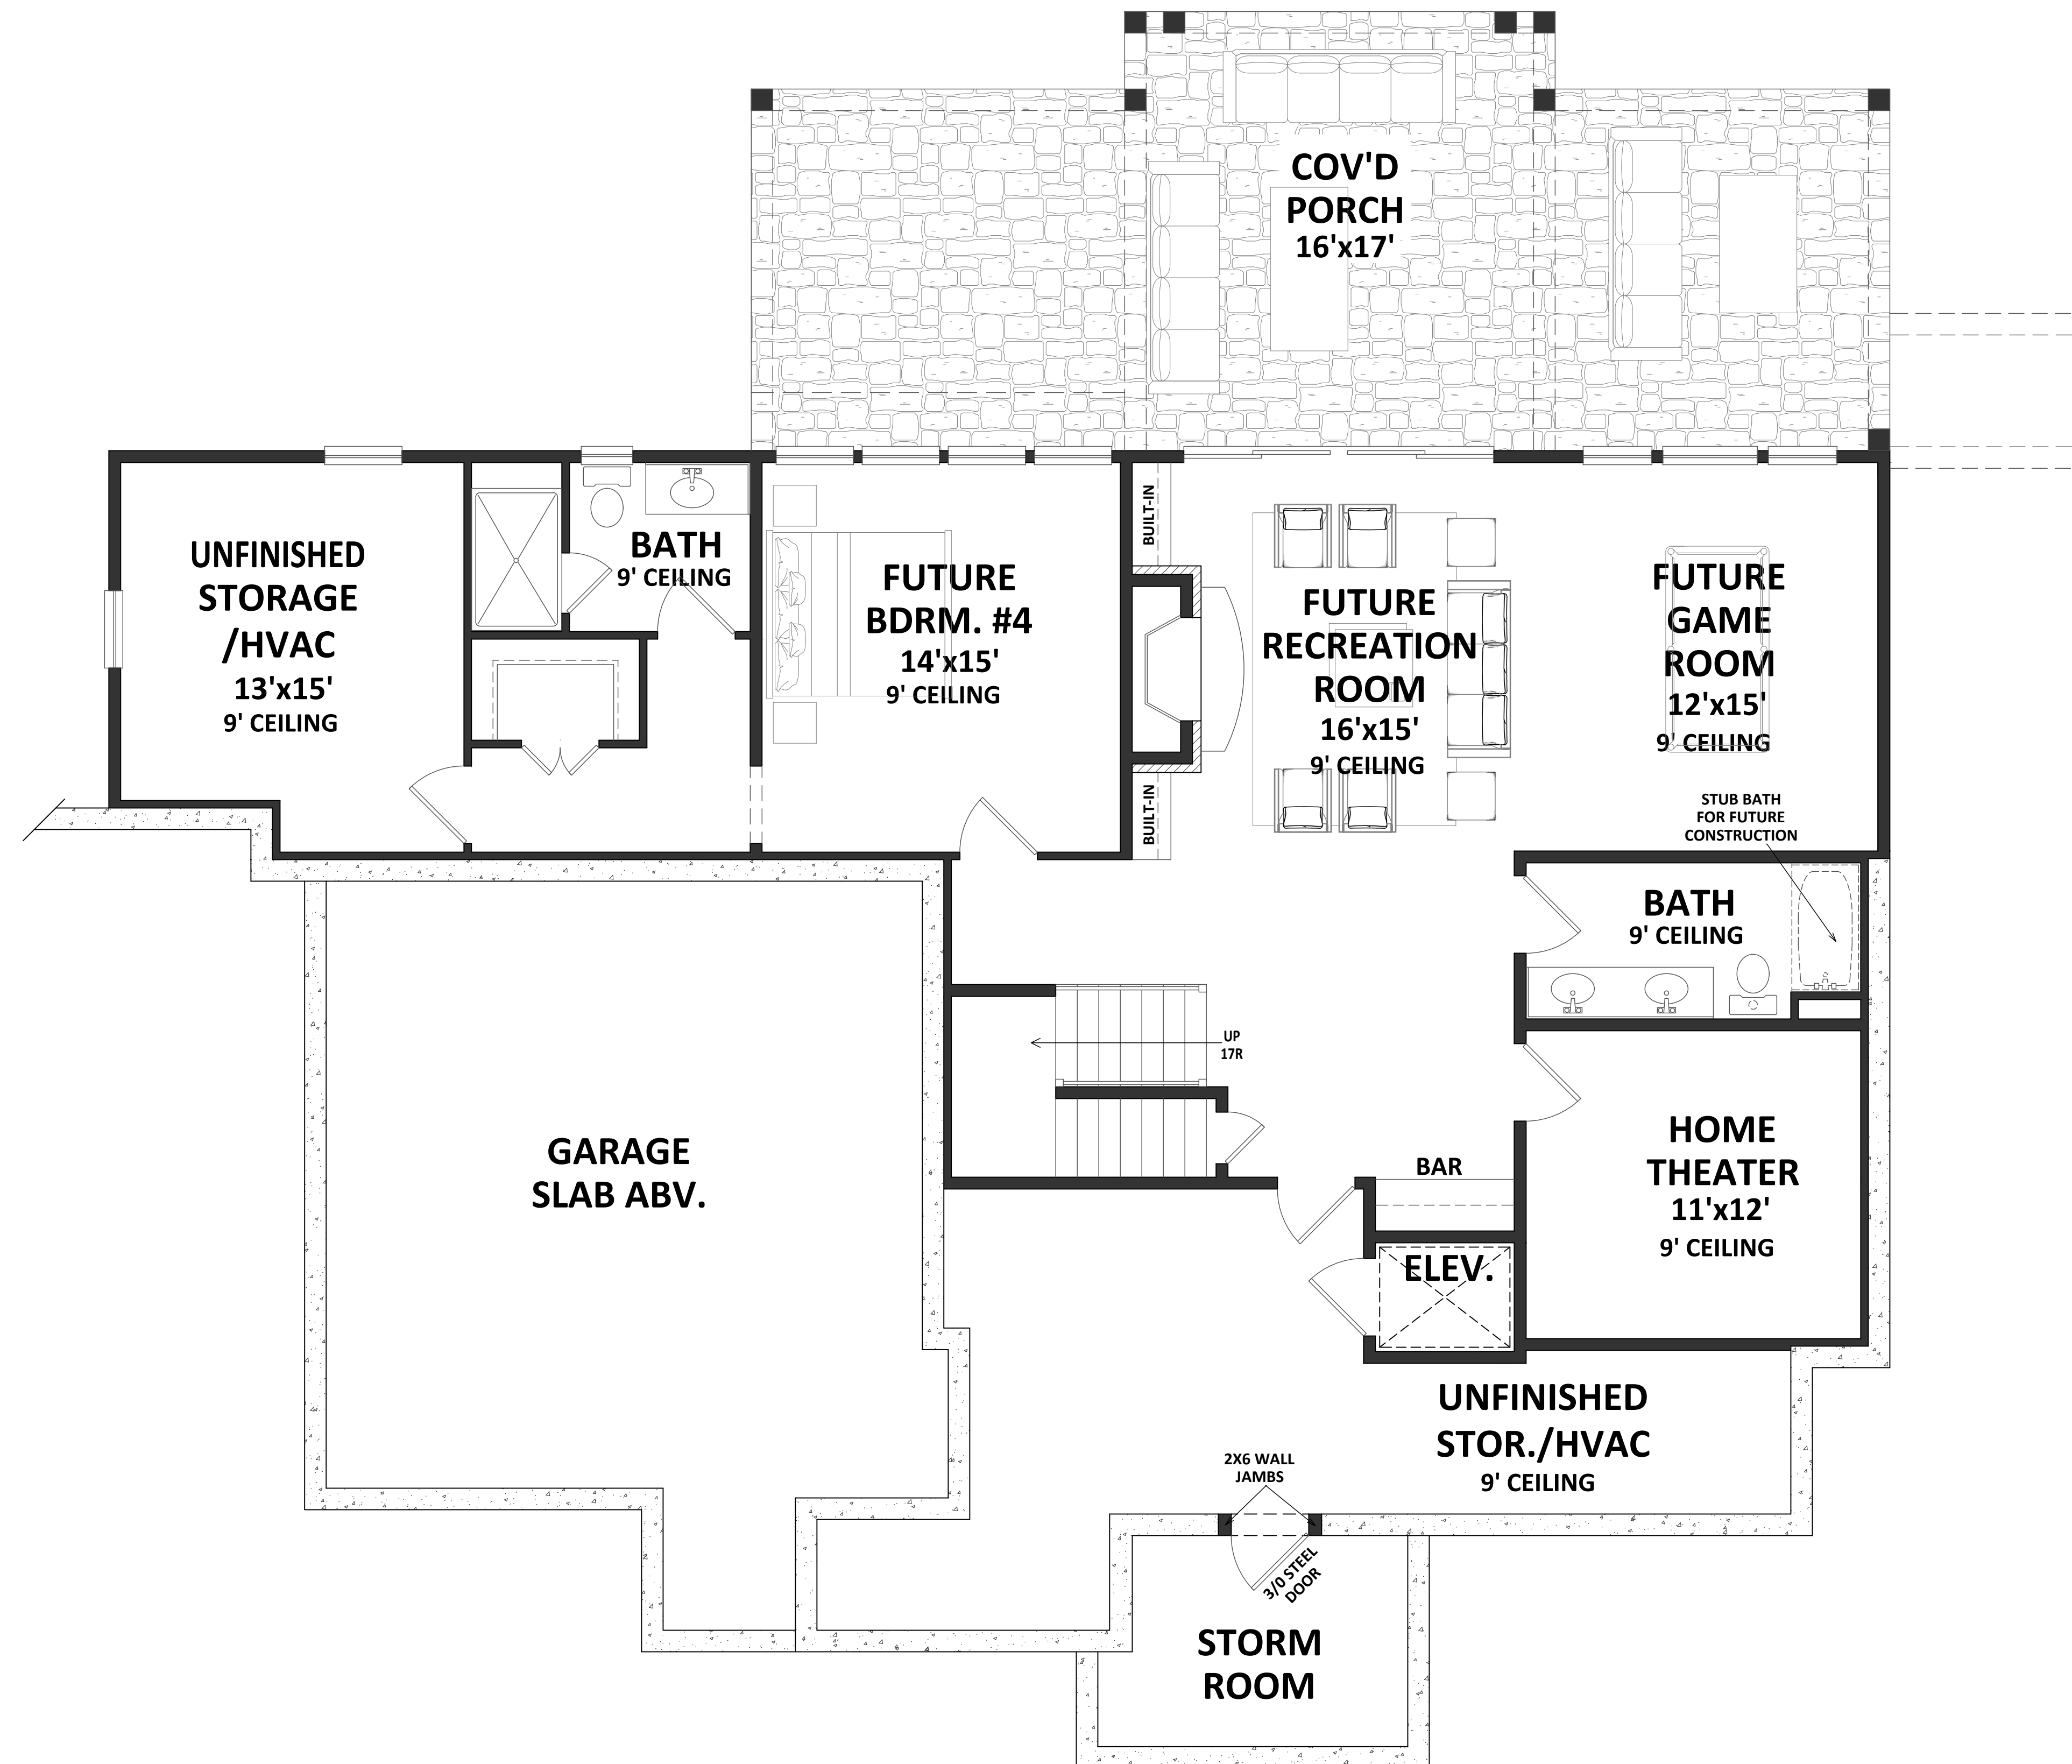


FUTURE TERRACE LEVEL FLOOR PLAN
SCALE: 1/4"=1'-0" **1 992 SF**

SQUARE FOOTAGE CHART

Main Floor	2 160 sf	Screened Porch	676 sf
Upper Floor	831 sf	2-Car Garage	631 sf
TOTAL HEATED	2 991 sf	Entry Porch	106 sf
Future Lower Floor	1 992 sf	Lower Covered Porch	715 sf
		TOTAL UNDER ROOF	7 111 sf

"The Morgan Residence"

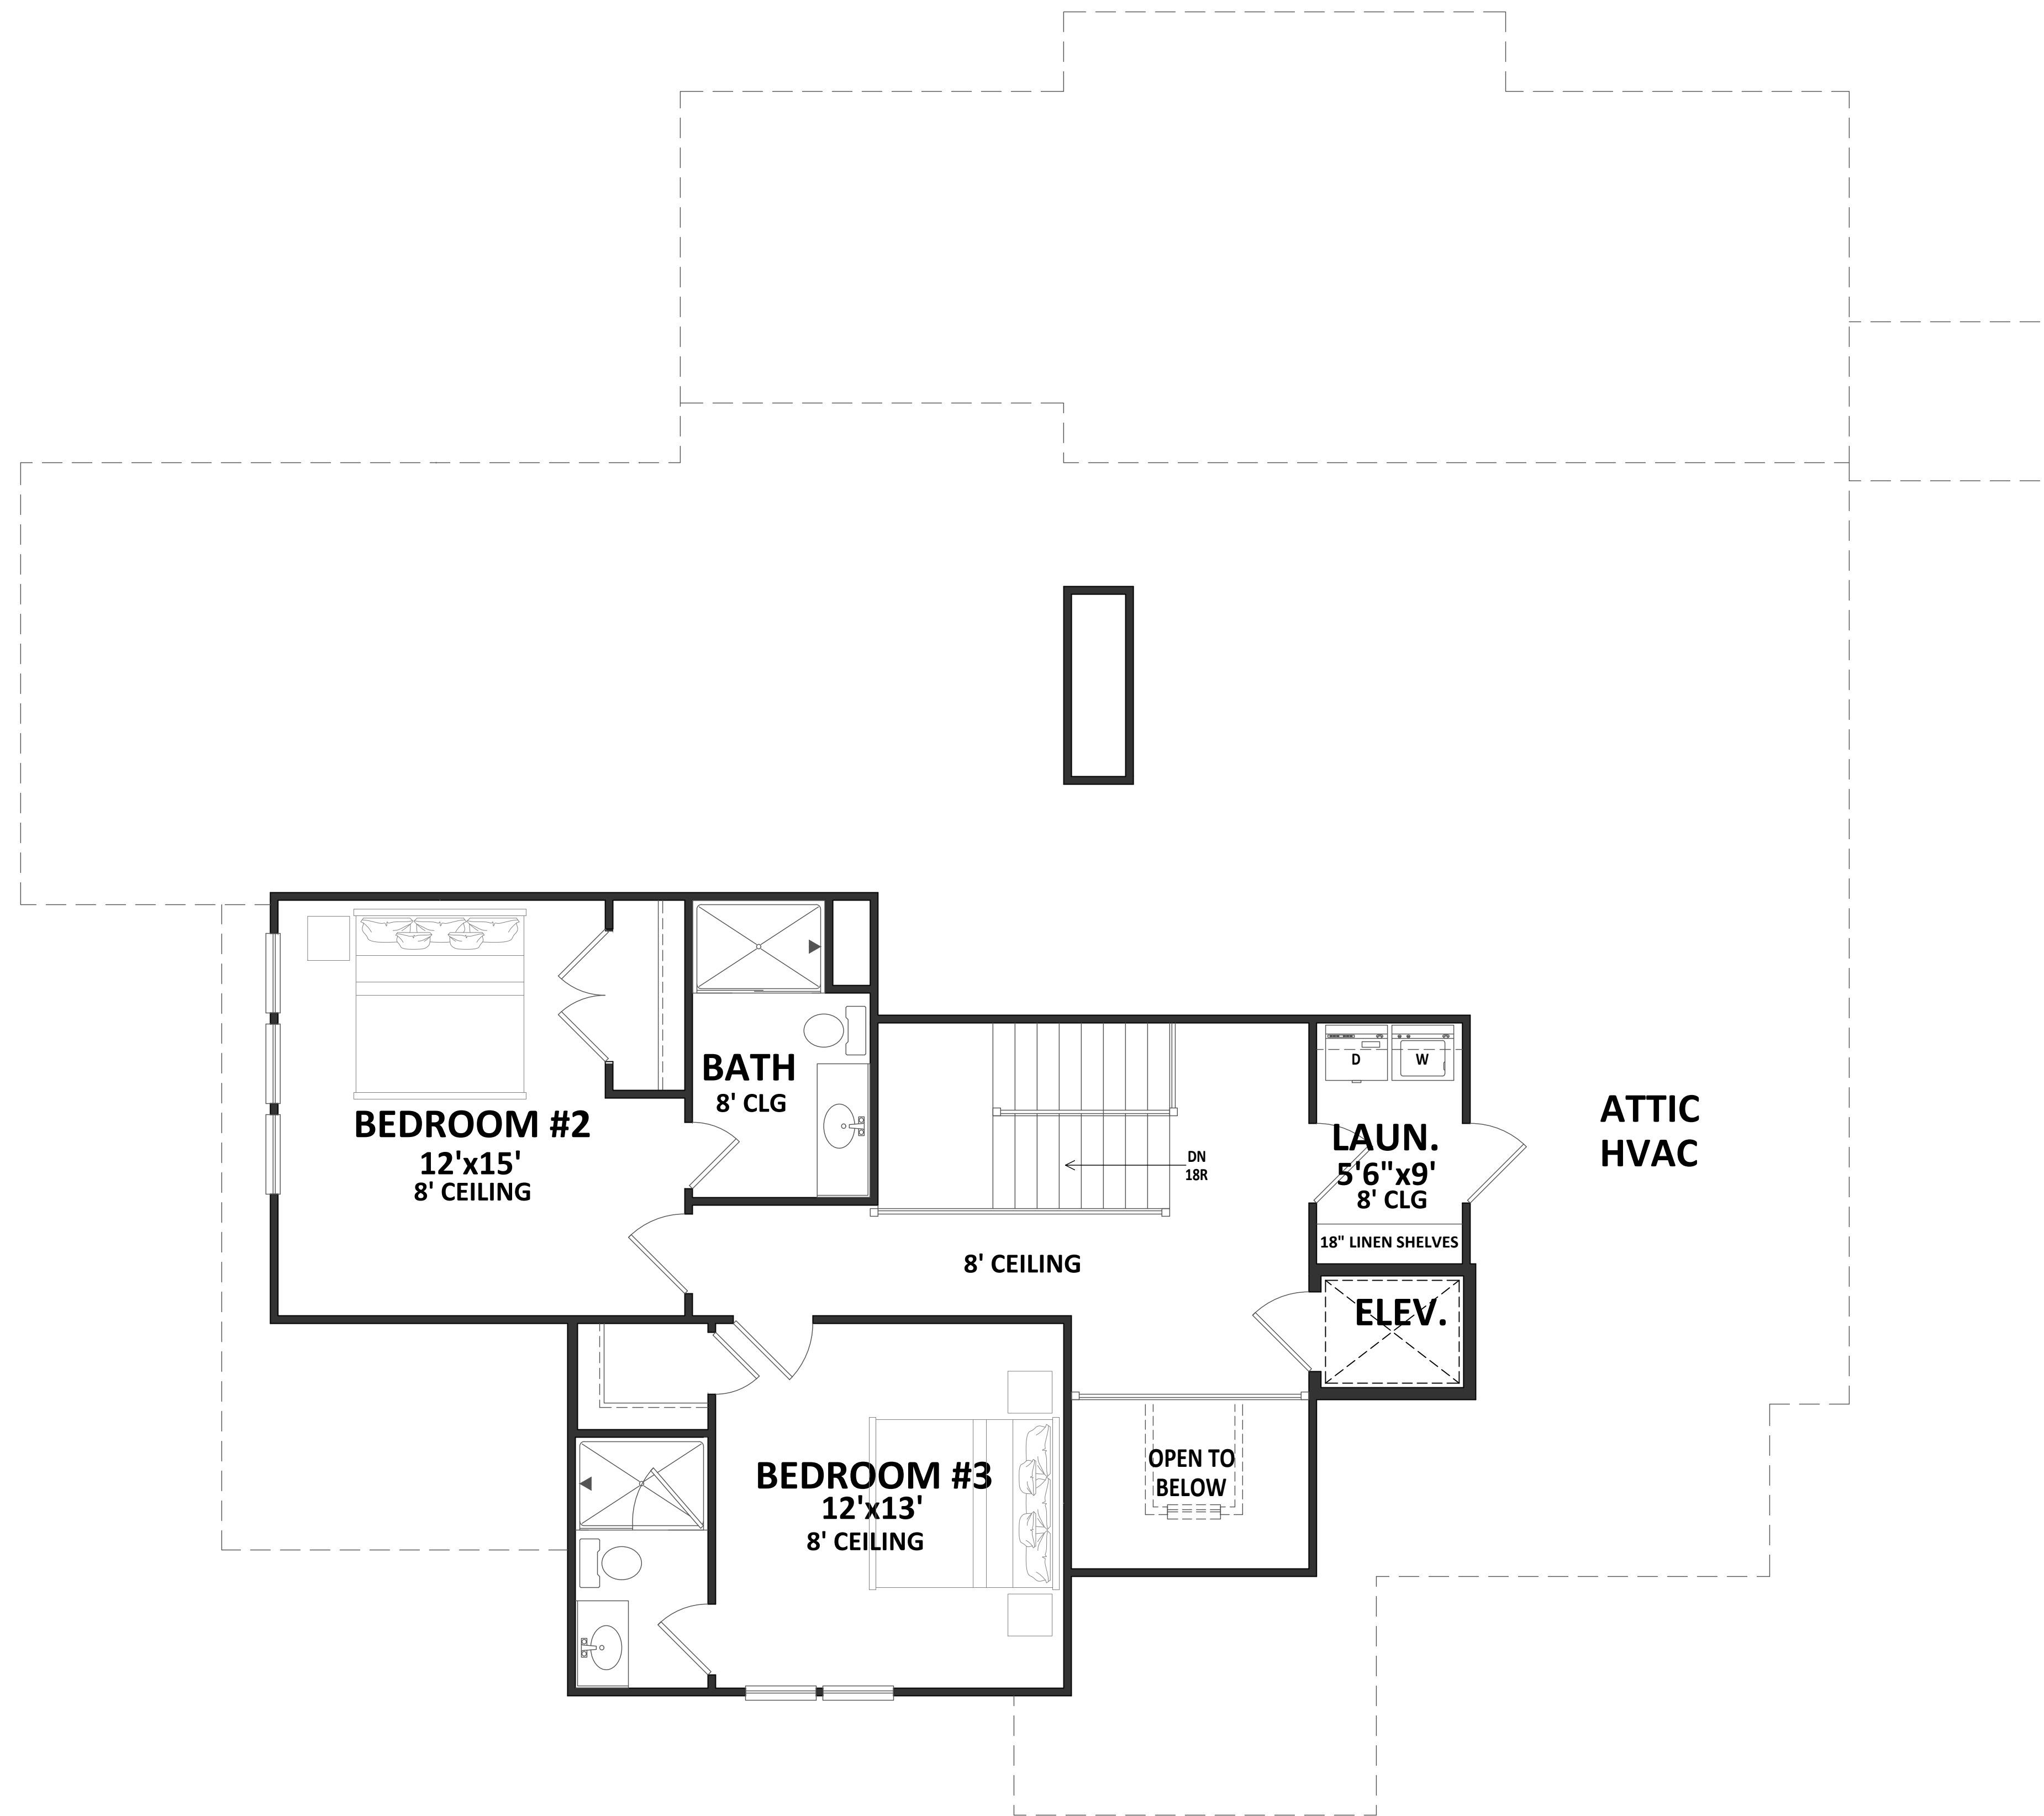

UPPER LEVEL FLOOR PLAN
SCALE: 1/4"=1'-0" **831 SF**

SQUARE FOOTAGE CHART

Main Floor	2 160 sf	Screened Porch	676 sf
Upper Floor	831 sf	2-Car Garage	631 sf
TOTAL HEATED	2 991 sf	Entry Porch	106 sf
Future Lower Floor	1 992 sf	Lower Covered Porch	715 sf
		TOTAL UNDER ROOF	7 111 sf